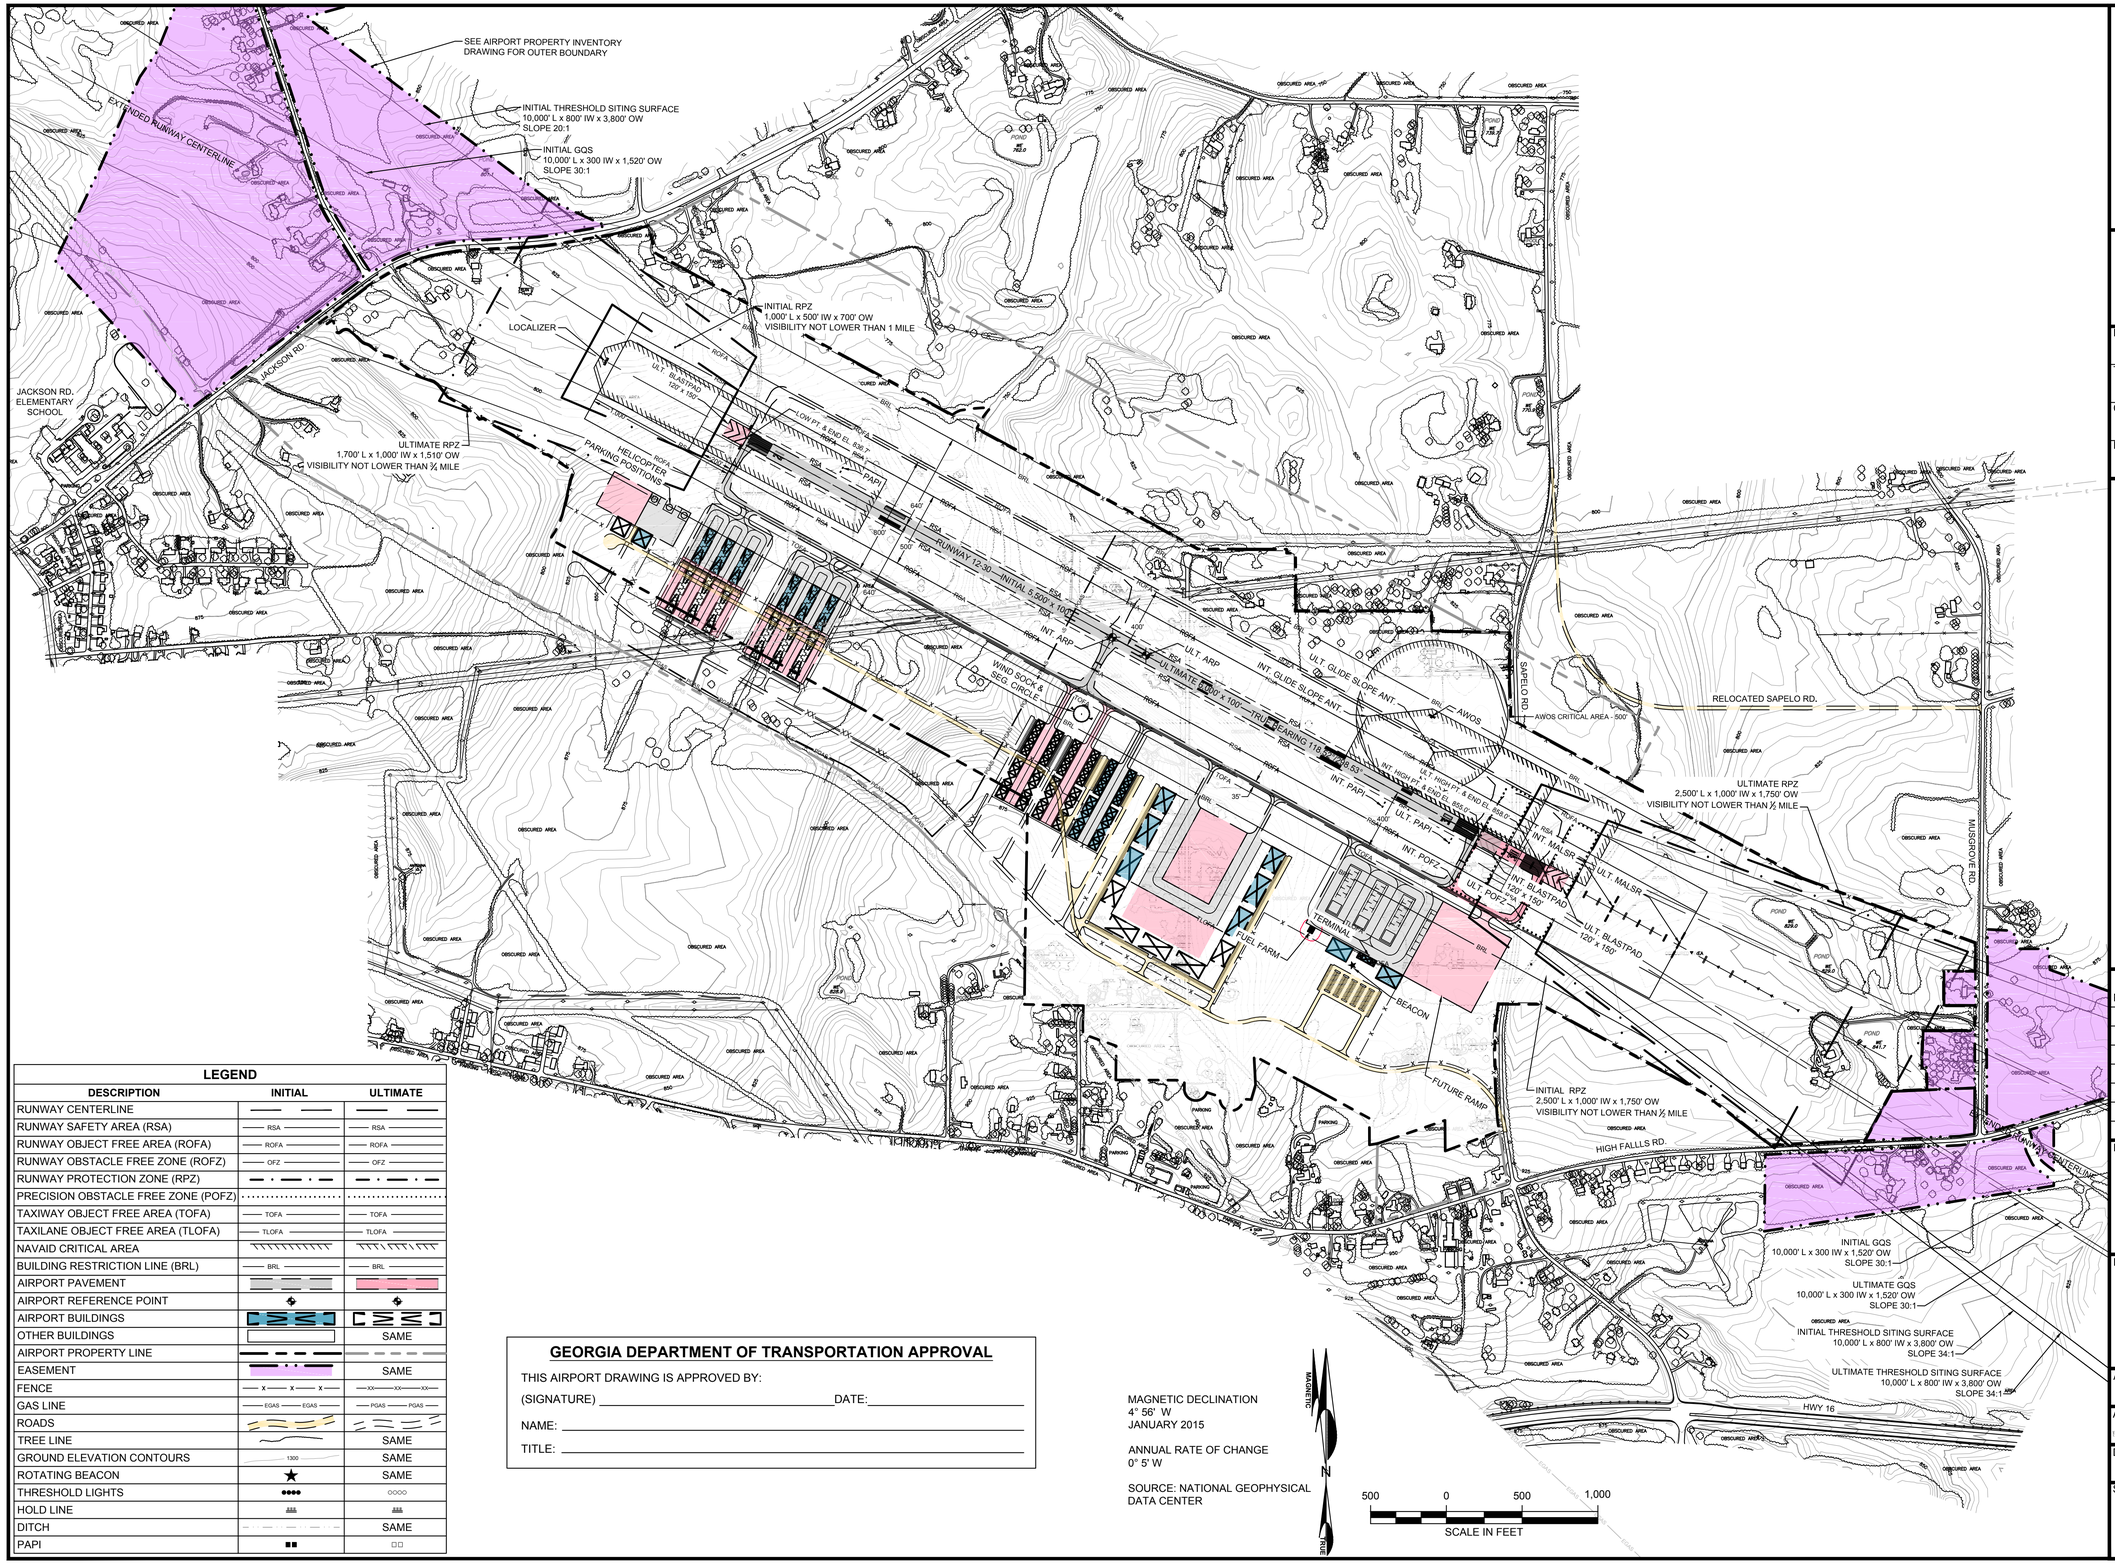

LEGEND

DESCRIPTION	INITIAL	ULTIMATE
RUNWAY CENTERLINE		
RUNWAY SAFETY AREA (RSA)	RSA	RSA
RUNWAY OBJECT FREE AREA (ROFA)	ROFA	ROFA
RUNWAY OBSTACLE FREE ZONE (ROFZ)	OFZ	OFZ
RUNWAY PROTECTION ZONE (RPZ)		
PRECISION OBSTACLE FREE ZONE (POFZ)		
TAXIWAY OBJECT FREE AREA (TOFA)	TOFA	TOFA
TAXILANE OBJECT FREE AREA (TLOFA)	TLOFA	TLOFA
NAVAID CRITICAL AREA		
BUILDING RESTRICTION LINE (BRL)	BRL	BRL
AIRPORT PAVEMENT		
AIRPORT REFERENCE POINT		
AIRPORT BUILDINGS		
OTHER BUILDINGS		SAME
AIRPORT PROPERTY LINE		
EASEMENT		SAME
FENCE	X X X	XX XX XX
GAS LINE	EGAS EGAS	PGAS PGAS
ROADS		
TREE LINE		SAME
GROUND ELEVATION CONTOURS	1300	SAME
ROTATING BEACON	★	SAME
THRESHOLD LIGHTS	●●●●	○○○○
HOLD LINE		
DITCH		SAME
PAPI	■■	□□

GEORGIA DEPARTMENT OF TRANSPORTATION APPROVAL

THIS AIRPORT DRAWING IS APPROVED BY:

(SIGNATURE) _____ DATE: _____

NAME: _____

TITLE: _____

MAGNETIC DECLINATION
4° 56' W
JANUARY 2015

ANNUAL RATE OF CHANGE
0° 5' W

SOURCE: NATIONAL GEOPHYSICAL DATA CENTER

Griffin - Spalding 6A2 Airport

GRIFFIN-SPALDING COUNTY AIRPORT

GRIFFIN, GEORGIA

Michael Baker INTERNATIONAL

Designer: JCD, TGM	
Technician: TGM	
Checked by: JCD	
Project Number: 143849	

NOTES

1. INITIAL HOLDLINE MARKINGS FOR RUNWAY 12-30/TAXIWAY INTERSECTIONS ARE 200' FROM RUNWAY CENTERLINE AND PERPENDICULAR TO TAXIWAY CENTERLINE. ULTIMATE HOLDLINE MARKINGS FOR RUNWAY 12-30/TAXIWAY INTERSECTIONS ARE 250' FROM RUNWAY CENTERLINE AND PERPENDICULAR TO TAXIWAY CENTERLINE.
2. COORDINATES SHOWN ARE IN NAD83.
3. ELEVATIONS SHOWN ARE IN NAVD 88 AND ARE ABOVE MEAN SEA LEVEL (AMSL).
4. SEE AIRPORT PROPERTY MAP FOR PROPERTY LINE METES AND BOUNDS.
5. NO OFZ OBJECT PENETRATIONS.
6. SEE INNER PORTION OF THE APPROACH SURFACE DRAWINGS FOR THRESHOLD SITING SURFACE OBJECT PENETRATIONS.
7. BUILDING RESTRICTION LINES (BRL) ARE BASED ON THE FOLLOWING: BRL LINES PARALLEL TO RUNWAY 12-30 ARE BASED ON A TRANSITIONAL SURFACE ELEVATION OF 20' OR MOST DEMANDING DESIGN STANDARD.

REVISIONS

No.	Description	Date	By

Project Name:

AIRPORT LAYOUT PLAN

Drawing Name:

AIRPORT LAYOUT DRAWING

AIP Project Number:

Autocad Drawing Reference:

Date: AUGUST 2017	Division: PLANNING
Scale: 1" = 500'	Drawing Number: 2